FOLSOM ADMIN. BUILDING
FIRST FLOOR
CARPET INSTALLATION PLAN

JUNE 2009
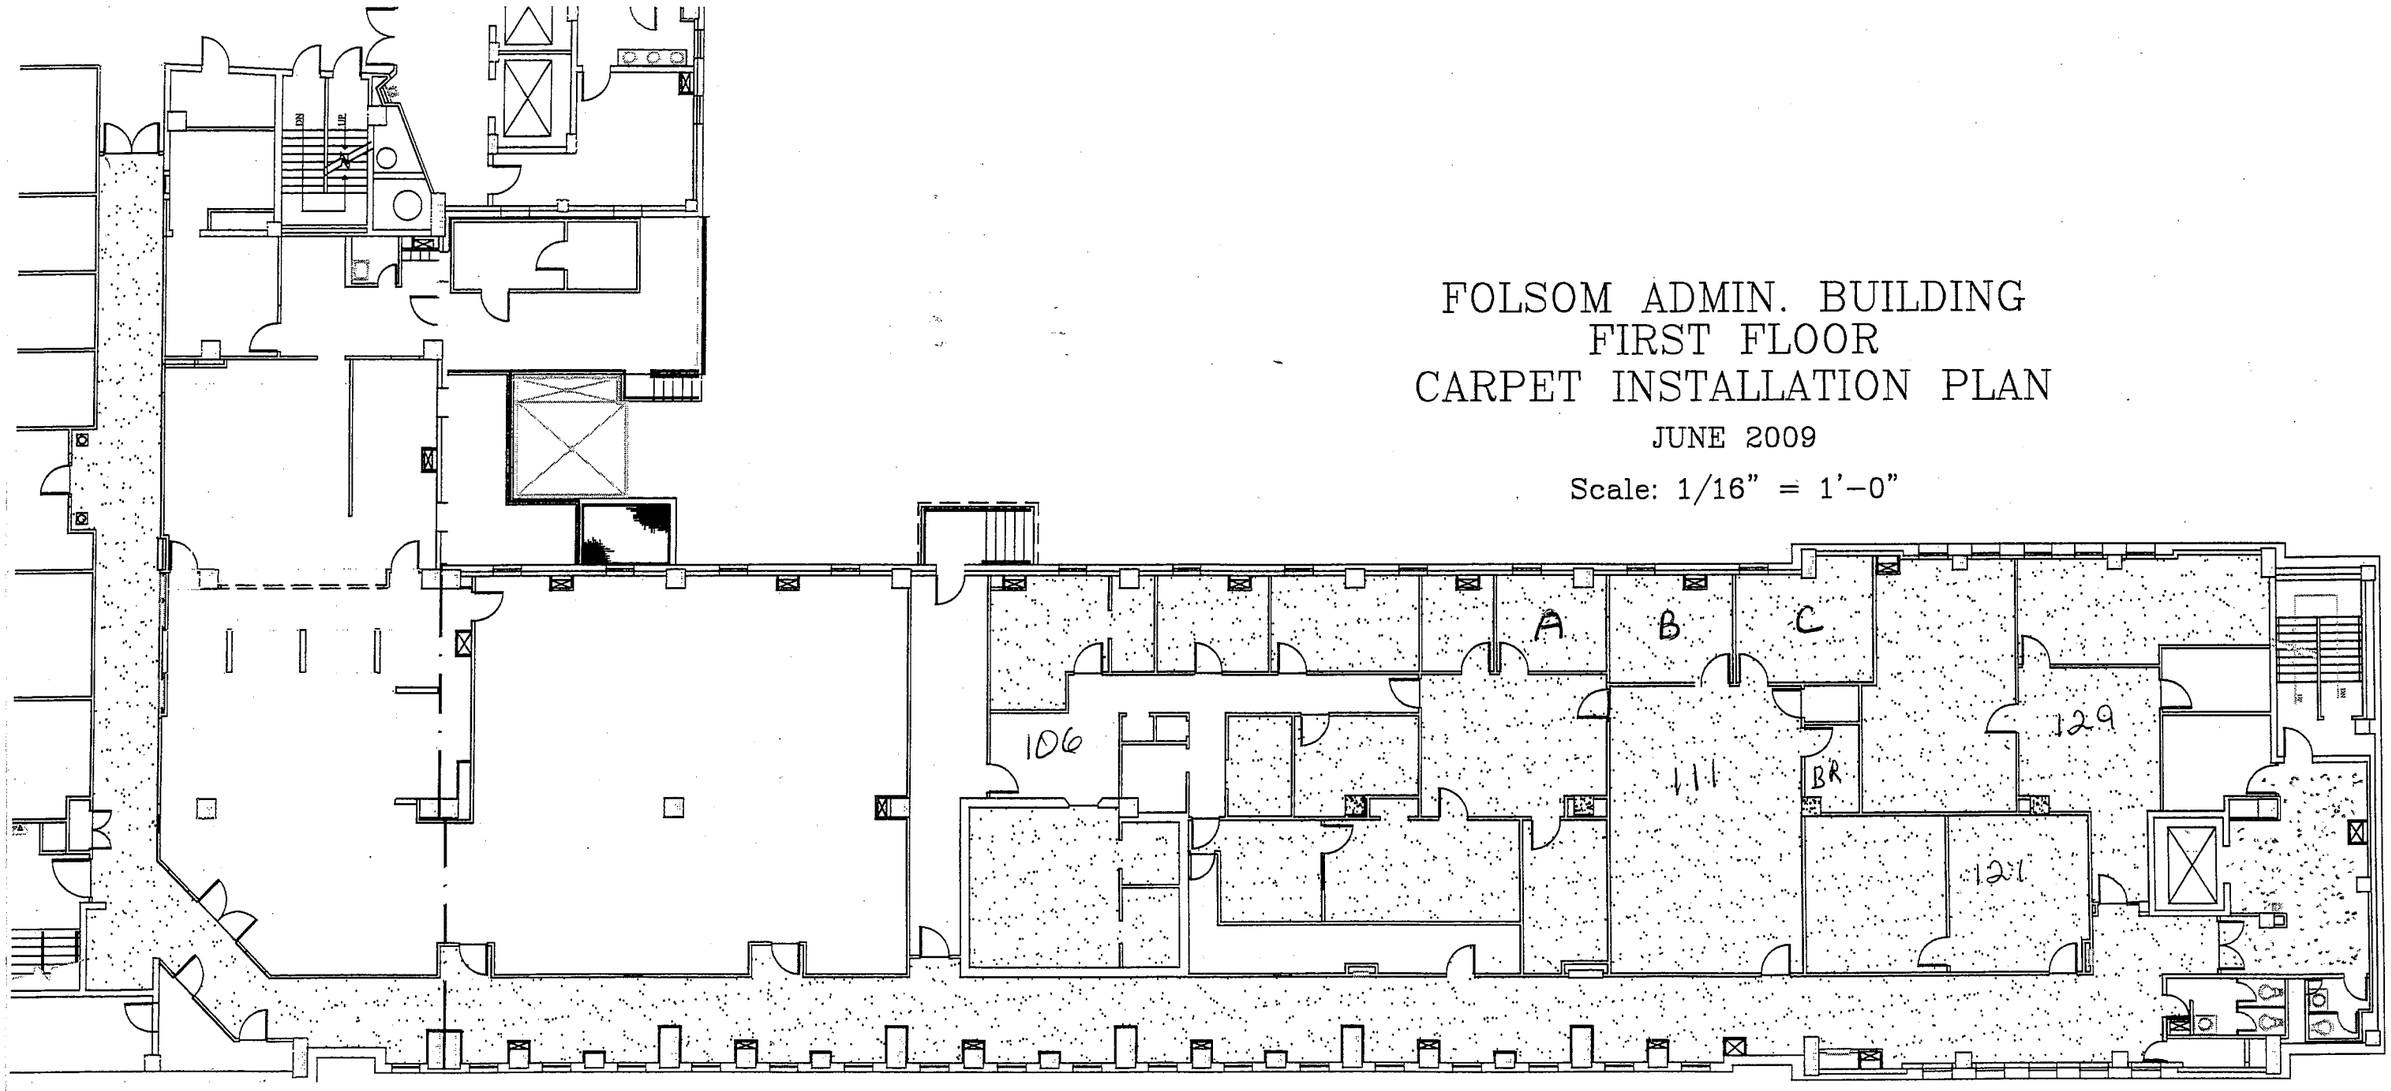
Scale: 1/16" = 1'-0"